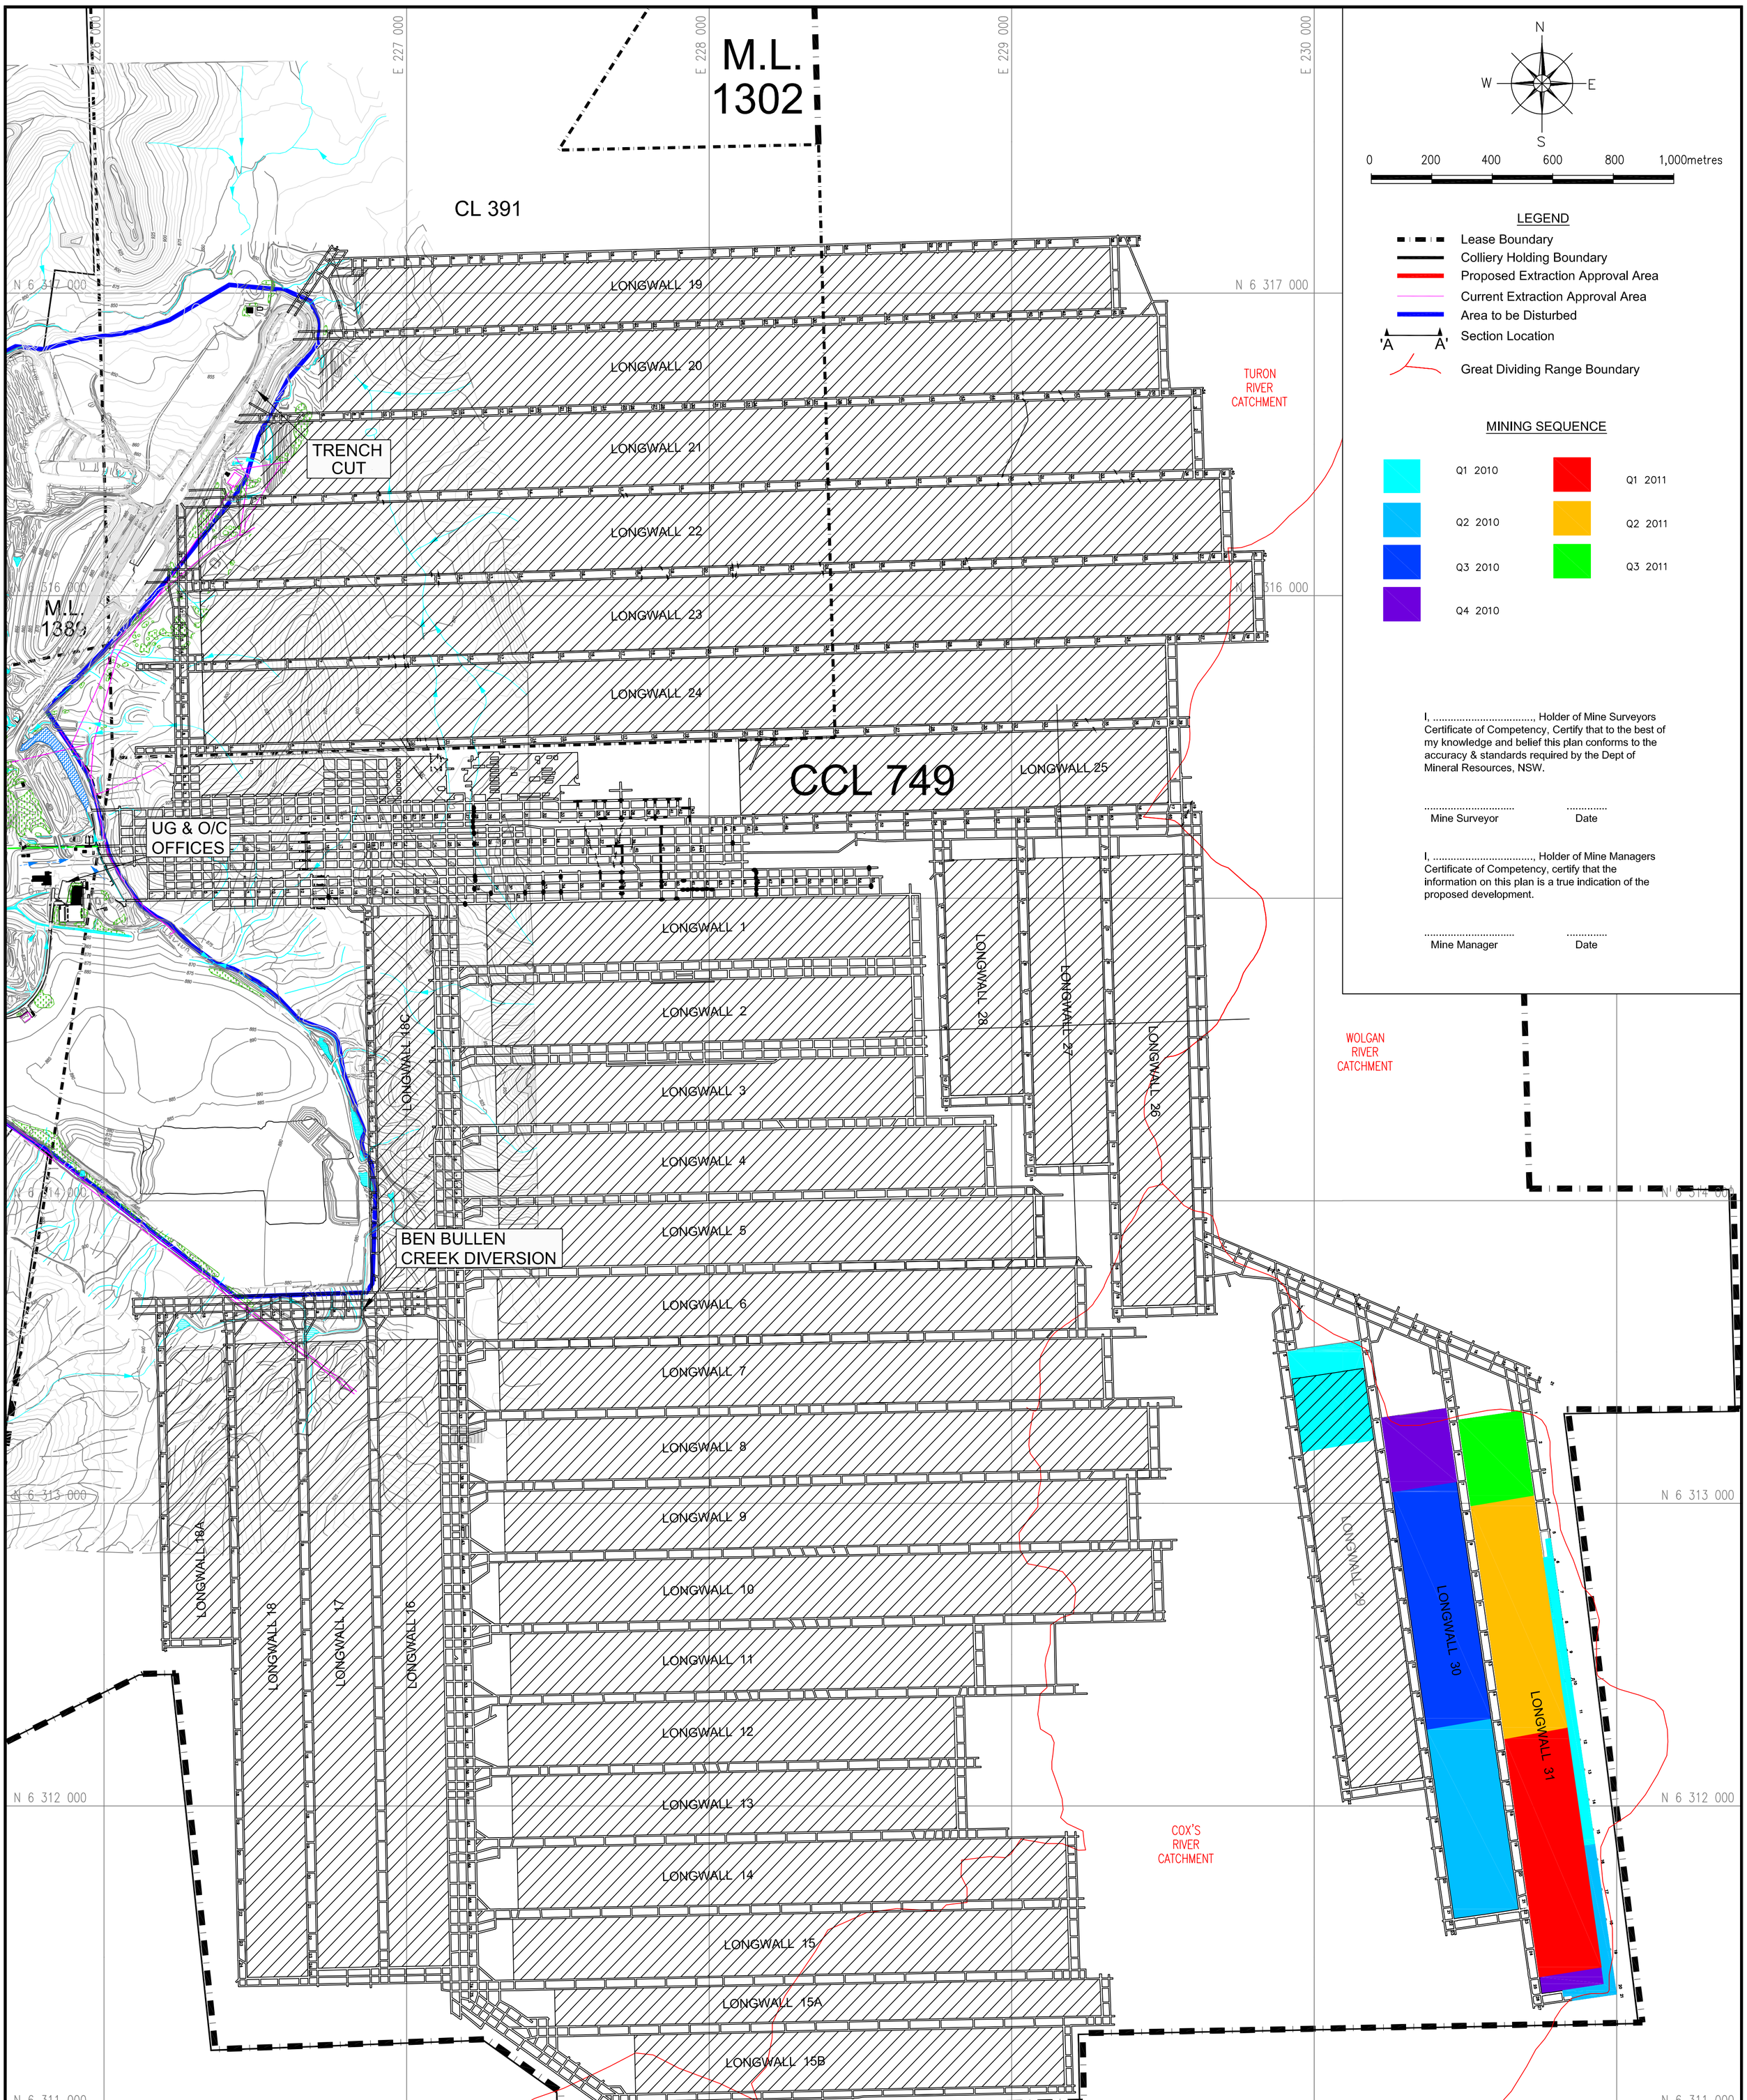

N

W E

S

0 200 400 600 800 1,000metres

LEGEND

- Lease Boundary
- Colliery Holding Boundary
- Proposed Extraction Approval Area
- Current Extraction Approval Area
- Area to be Disturbed
- 'A A' Section Location
- Great Dividing Range Boundary

MINING SEQUENCE

Q1 2010	Q1 2011
Q2 2010	Q2 2011
Q3 2010	Q3 2011
Q4 2010	

I, ..., Holder of Mine Surveyors Certificate of Competency, Certify that to the best of my knowledge and belief this plan conforms to the accuracy & standards required by the Dept of Mineral Resources, NSW.

....
Mine Surveyor Date

I, ..., Holder of Mine Managers Certificate of Competency, certify that the information on this plan is a true indication of the proposed development.

....
Mine Manager Date

REVISIONS

REV.	DATE	BY	DESCRIPTION	CHK.
F	18.02.10	JS	Proposed Underground Workings - Including South East Longwall Blocks - Amended	TK
F	10.02.09	JS	Proposed Underground Workings - Including South East Longwall Blocks - Amended	TK
E	01.02.08	JS	Proposed Underground Workings - Including South East Longwall Blocks - Amended	TK
D	23.08.07	JS	Proposed Underground Workings - Including South East Longwall Blocks	TK
C	10.07.06	NM	Proposed Underground Workings - Consistant with Revision A.	PB
B	07.07.06	NM	Base Updated.	PB
A	June 06	TB	Issued Drawing	JF

Computer Path: G:\techserv\Technical Services\Survey\Survey Plans\Environmental\MOPs\2009AEMR\BB 2009 AEMR-PLAN2.dwg

BAAL BONE COLLIERY

2009 Baal Bone Annual Environmental Report
Plan 2 - Mining Activities and
Site Plan - Underground

Date	Scale:	Drawn	Checked	Approved
18.02.2010	1:10000	JWS	TK	JH

Job C9/11
Dwg No. 01588
Rev. F
Sheet A1